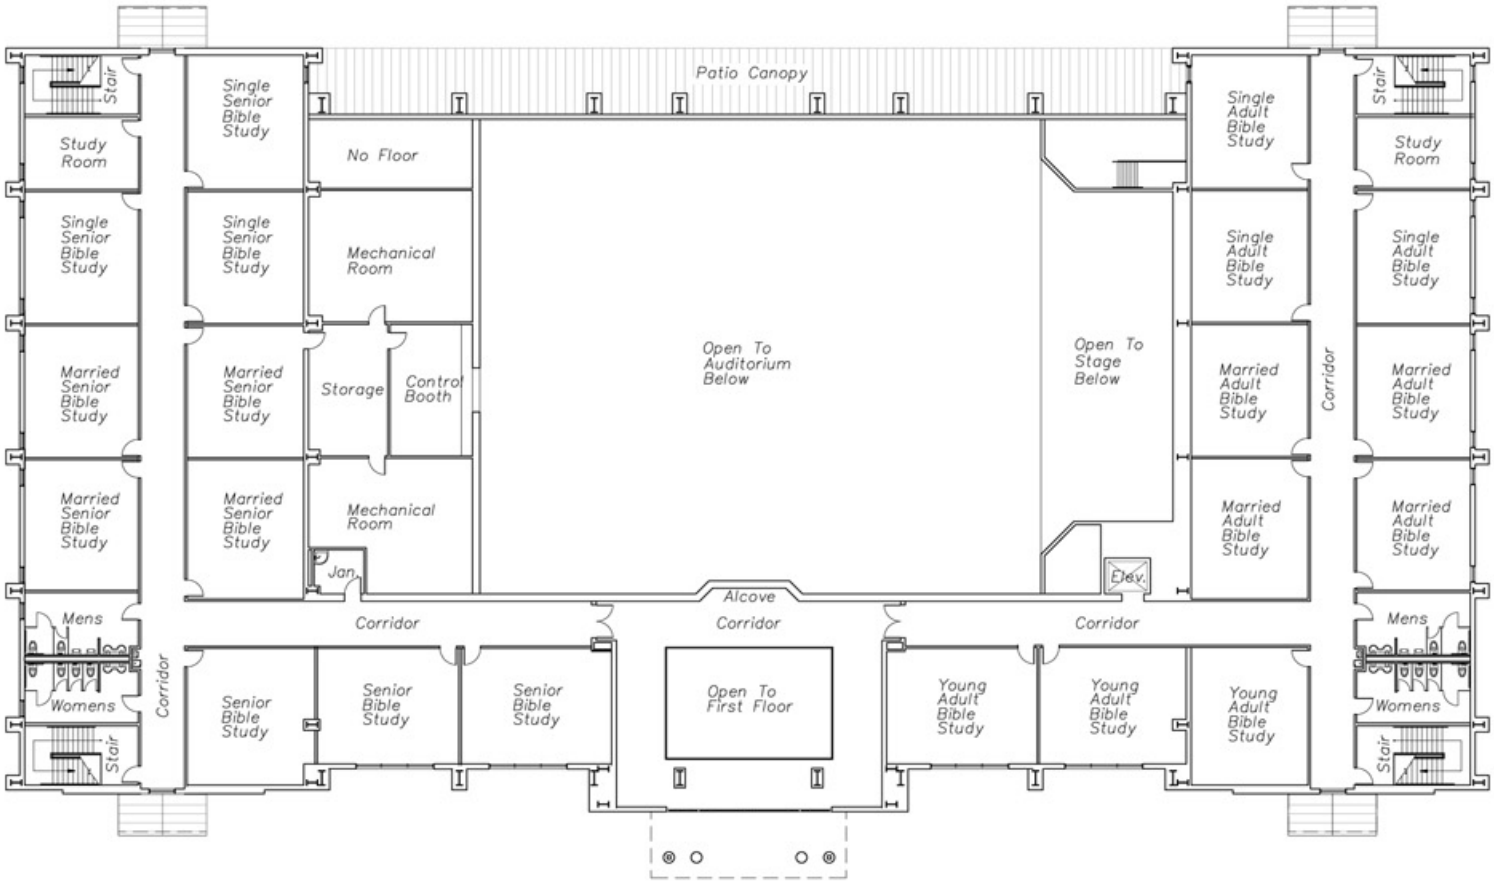


01 SECOND FLOOR PLAN
SCALE: 3/32" = 1'-0"
NORTH

**PRELIMINARY:**
NOT FOR REGULATORY APPROVAL, PERMITTING OR CONSTRUCTION.


Architectural Concepts, Inc.
669 Airport Freeway
Suite 300
Hurst, Texas 76053
Tel 817 / 285-8885
Fax 817 / 285-8021


Mother Of Perpetual Help Church
New Parish Center
Garland, Texas
**SECOND FLOOR PLAN**

| NO. | DESCRIPTION | DATE |
|---|---|---|
| | | |

DATE 04/28/10
DESIGNED PRM
DRAWN DZ,BB
CHECKED
PROJECT NO.

SHEET **A-3**